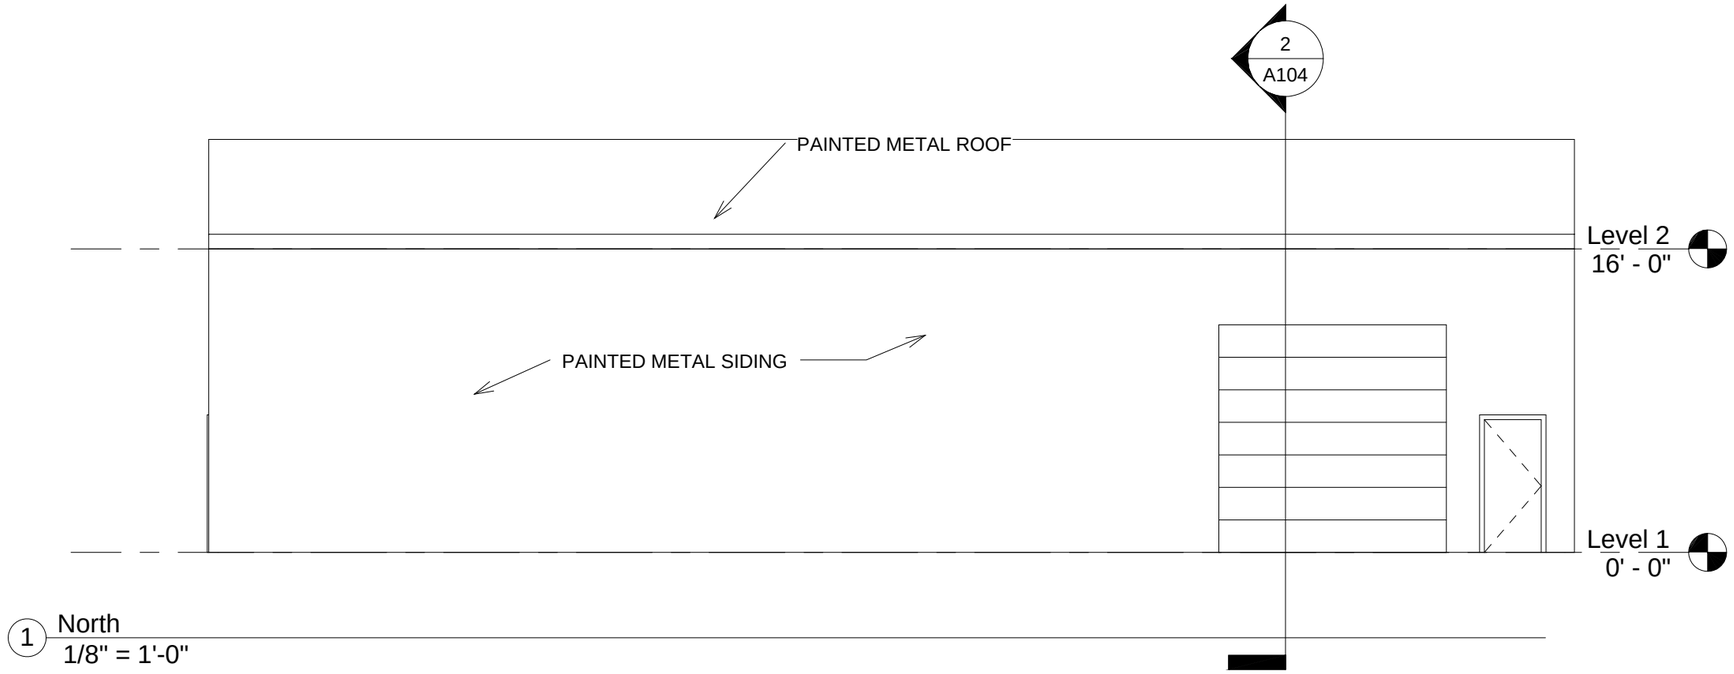

1 North
1/8" = 1'-0"

2 South
1/8" = 1'-0"

GARY D. JONES CONSTRUCTION
Building with Pride since 1959
247 W Hwy 30
Burley, ID 83318
Phone: 208-678-1118
Fax: 208-678-1119

SHEET TITLE

ELEVATIONS

PROJECT/ OWNER

DOUBLE CHECK

DRAWN BY

JASON JONES

REVISION DATE

MAY 1, 2007

SHEET NUMBER

A-3